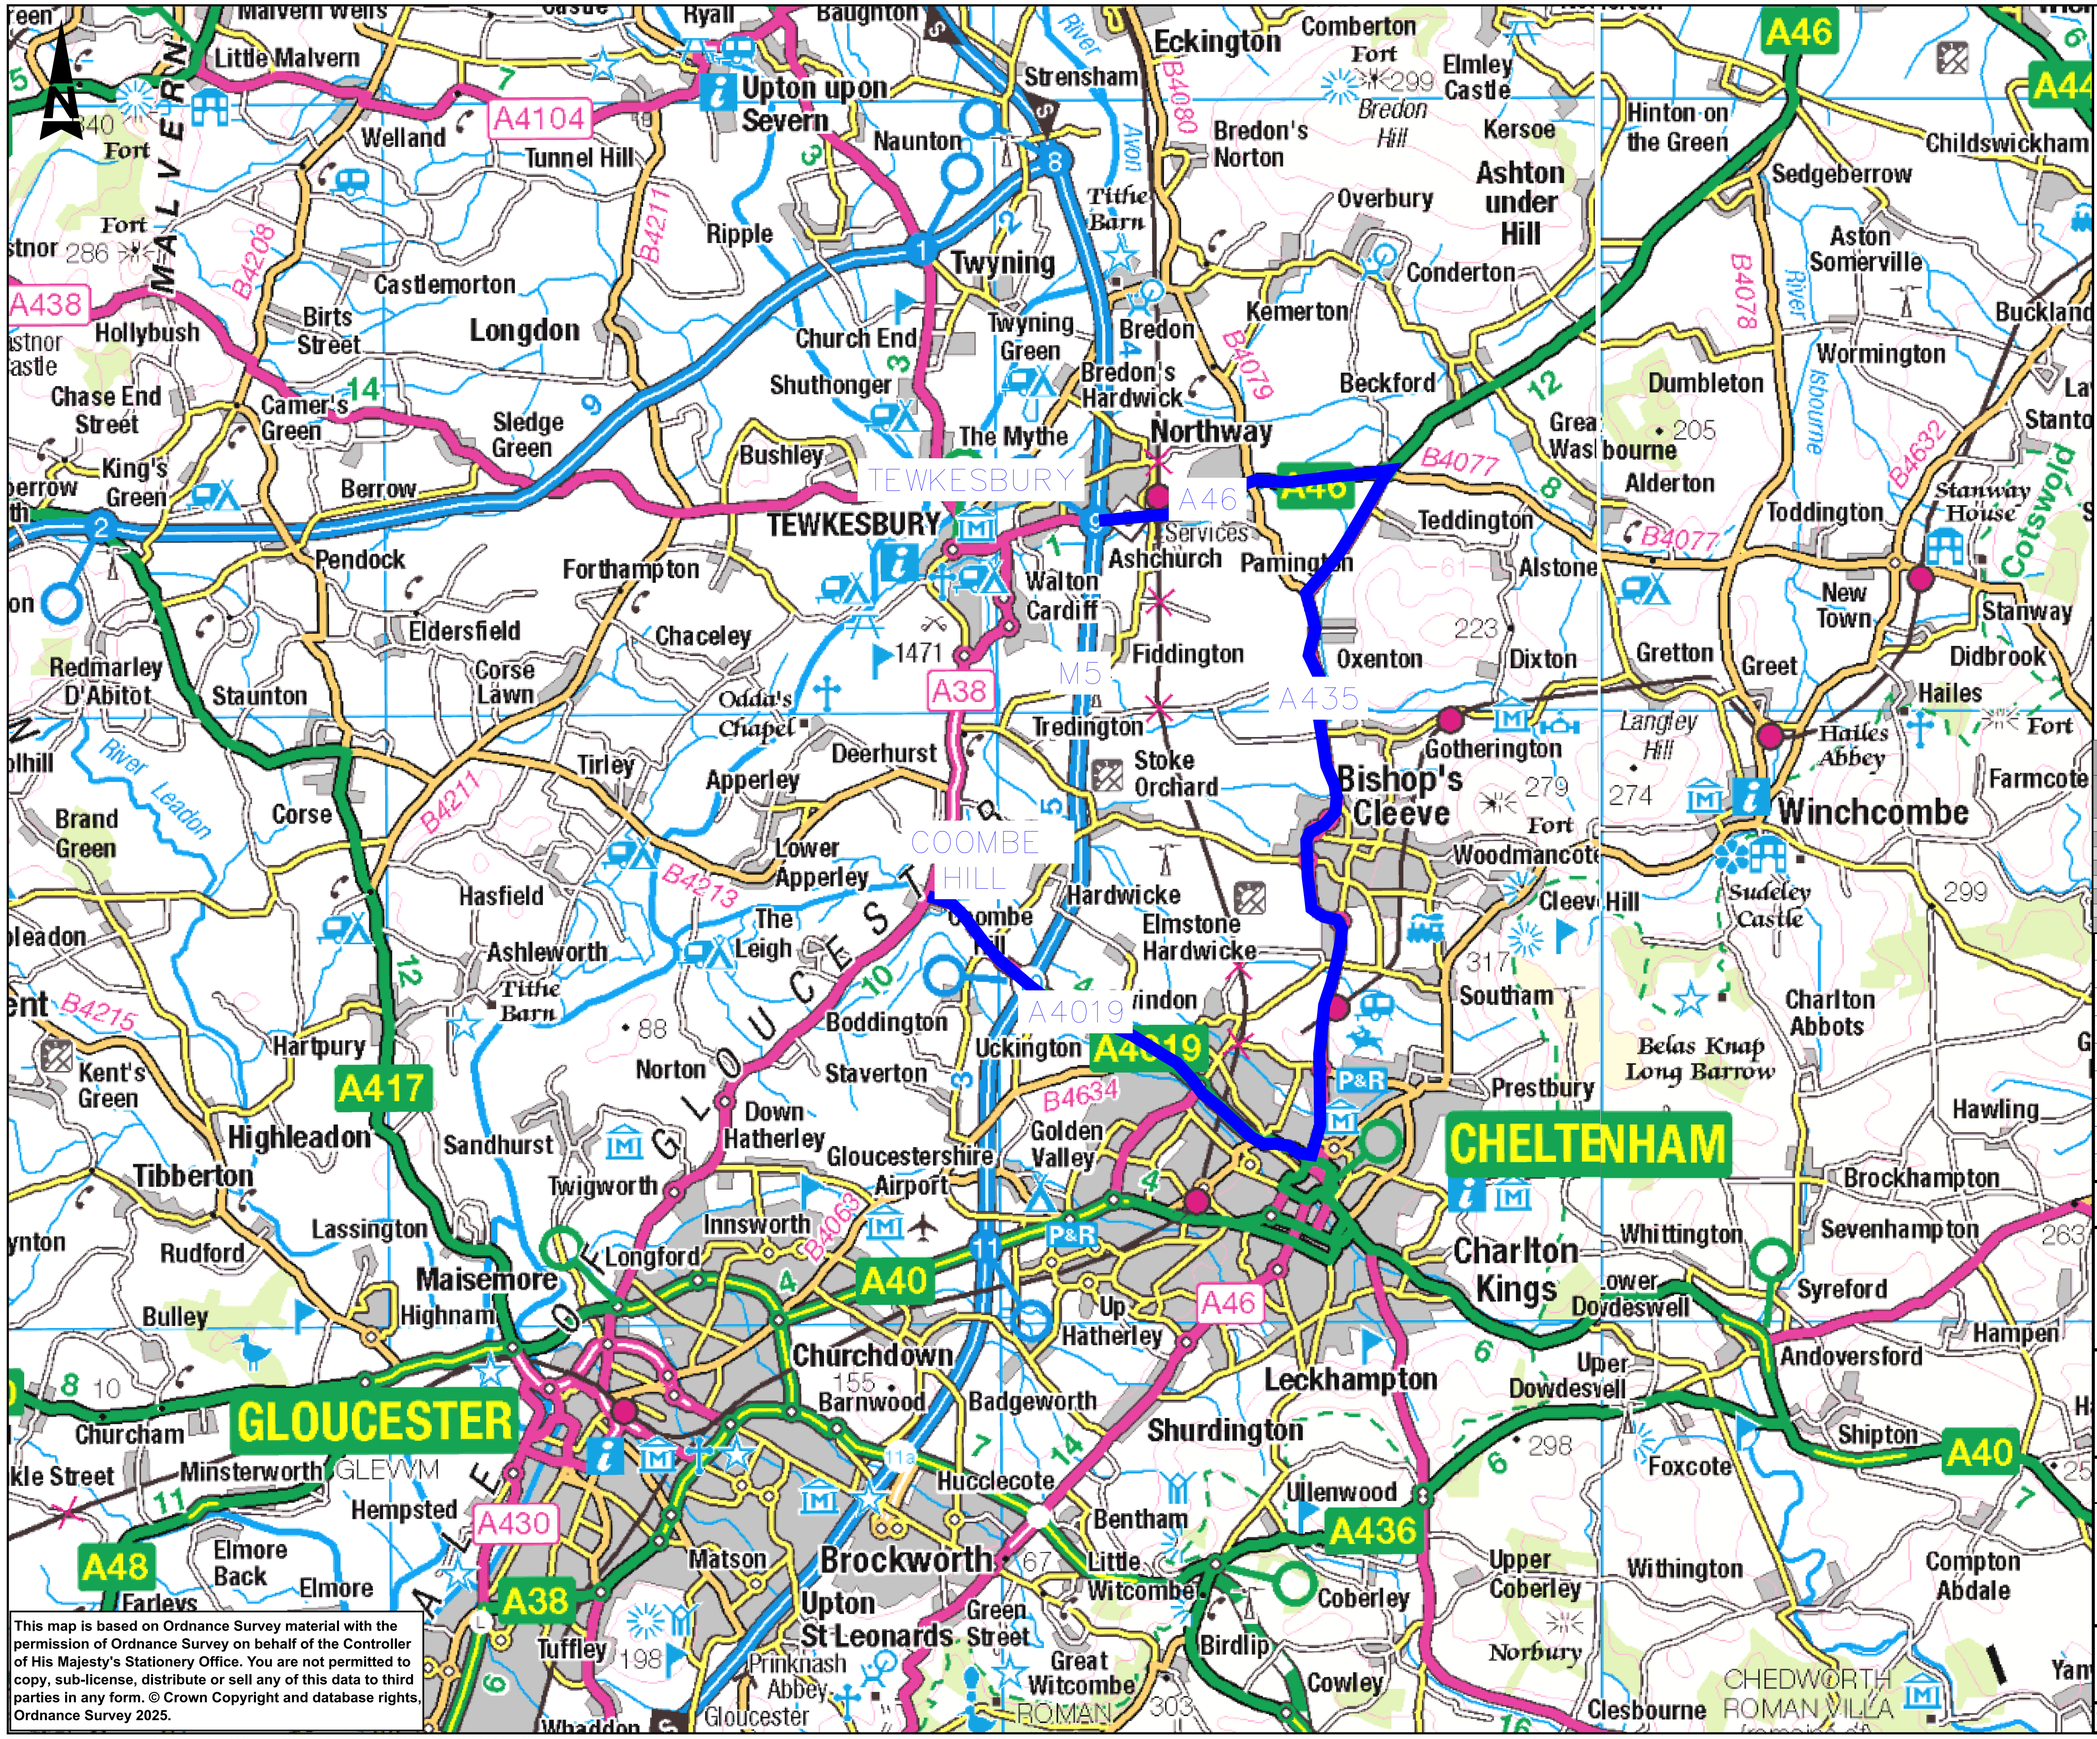

This map is based on Ordnance Survey material with the permission of Ordnance Survey on behalf of the Controller of His Majesty's Stationery Office. You are not permitted to copy, sub-license, distribute or sell any of this data to third parties in any form. © Crown Copyright and database rights, Ordnance Survey 2025.

DO NOT SCALE

Millimetres 0 10 100

SAFETY, HEALTH AND ENVIRONMENTAL INFORMATION
In addition to the hazards/risks normally associated with the types of work detailed on this drawing, note the following significant residual risks (Reference shall also be made to the design hazard log).
Construction
Not identified at this stage
Maintenance / Cleaning
Not identified at this stage
Use
Not identified at this stage
Decommissioning / Demolition
Not identified at this stage

Status	Revision	Drawn	Checked	Reviewed	Authorised	Issue Date
Description						
Status	Revision	Drawn	Checked	Reviewed	Authorised	Issue Date
Description						
Status	Revision	Drawn	Checked	Reviewed	Authorised	Issue Date
Description						
Status	Revision	Drawn	Checked	Reviewed	Authorised	Issue Date
Description						
Status	Revision	Drawn	Checked	Reviewed	Authorised	Issue Date
Description FOR TENDER						
A6	C01	VN	NKRP	RC	BM	27/01/25

Drawing Suitability: FOR TENDER — Status: A6

AtkinsRéalis
5th Floor, Block 5
Shire Hall
Bearland
Gloucester
GL1 2TH
Tel : 08000 514514

Copyright © AtkinsRéalis Limited (2024)

Client: Gloucestershire County Council

Project Title: Coombe Hill Junction Stage 5

Drawing Title: COOMBE HILL JUNCTION PROPOSED DIVERSION DRAWINGS

Project	Originator	Volume	Location	Type	Role	Number
GCCM5J10	ATK	GEN	J5	DR	CH	000003

Original Size:	Scale:	Project Ref. No:	Sheet:	Rev:
A3	NTS	5212816	2 of 4	C01

This Drawing is saved on ProjectWise. Plotted: 14/11/2024 16:31:35 By: NITH7199